


South West Elevation
scale 1:100


South East Elevation
scale 1:100

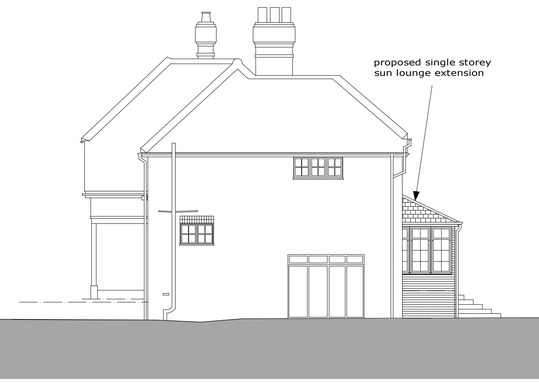

South West Elevation
scale 1:100




South East Elevation
scale 1:100

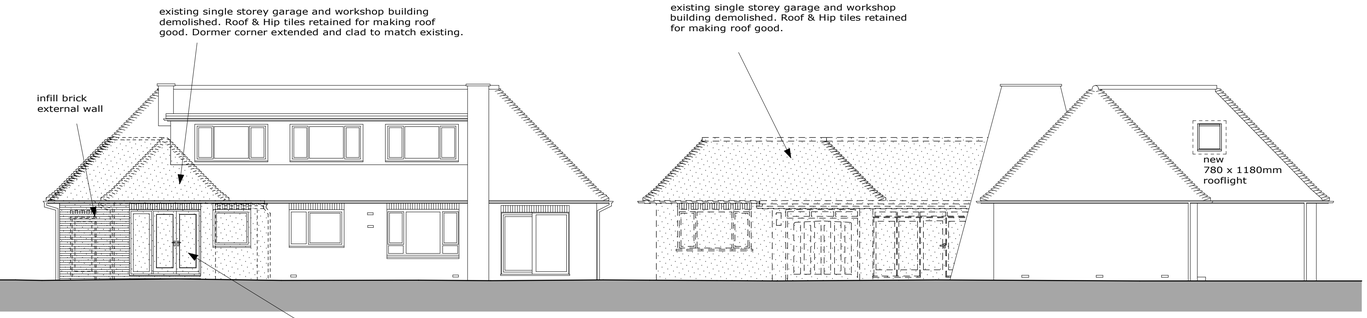


North East Elevation
scale 1:100


North West Elevation
scale 1:100

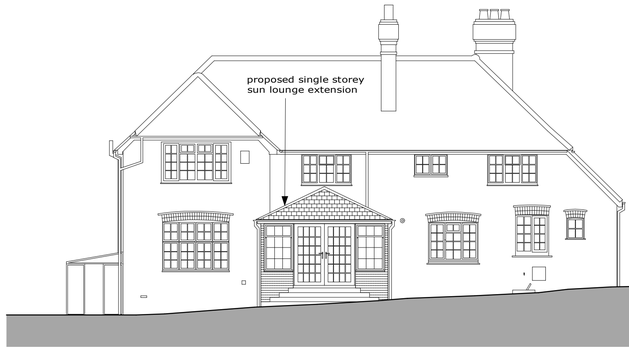

North East Elevation
scale 1:100

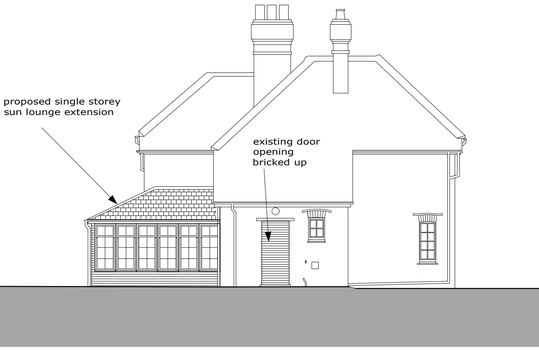


North West Elevation
scale 1:100

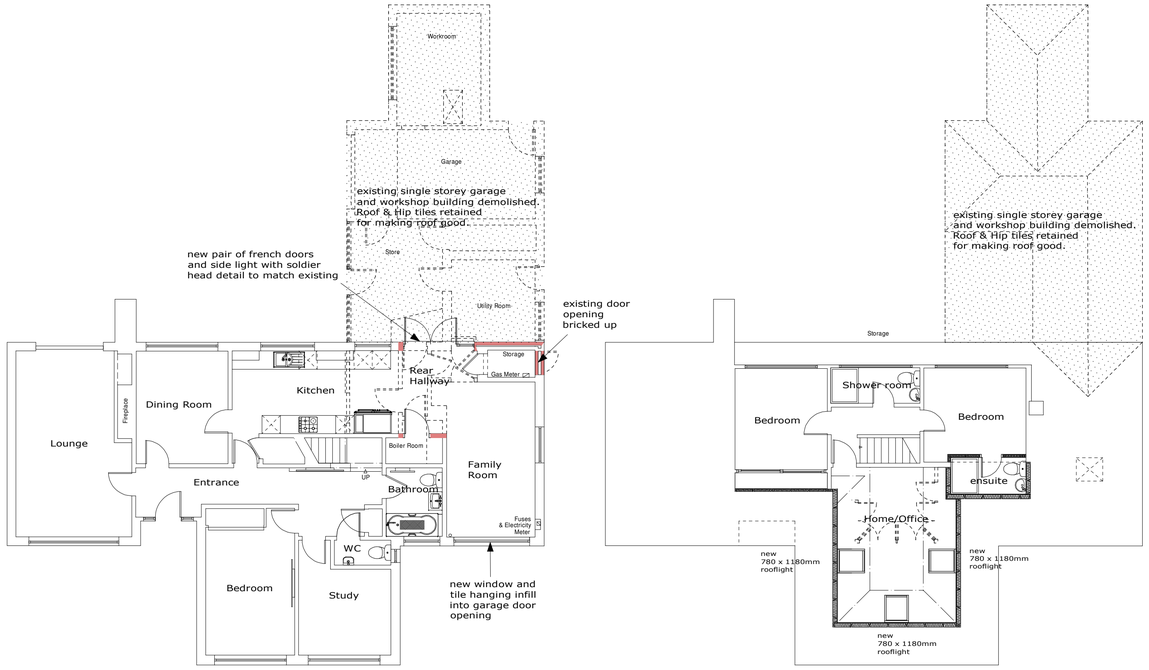


Ground Floor Plan
scale 1:100

First Floor Plan
scale 1:100


HARWOOD

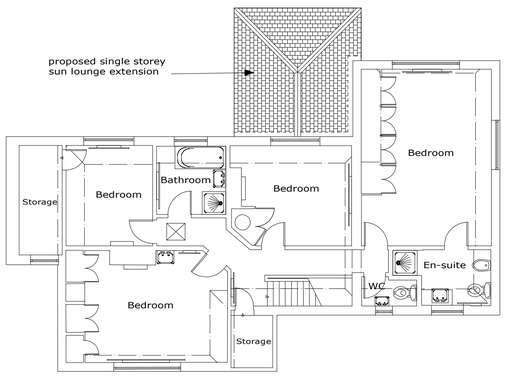

First Floor Plan
scale 1:100

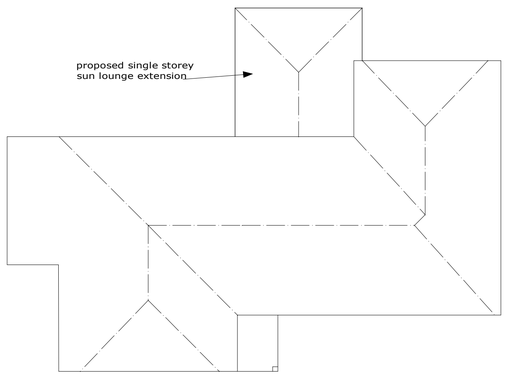

Roof Plan
scale 1:100

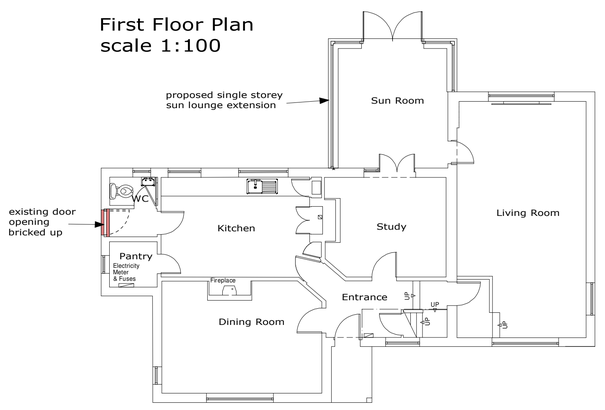

Ground Floor Plan
scale 1:100

BLAXLEY

Rev.	Date	Description
A	11/04/23	BLAXLEY SUN LOUNGE LOCATION AMENDED

Client
ST MARKS PROPERTIES LTD

Project
LAND AT
HARWOOD & BLAXLEY
BALCOMBE ROAD
CRAWLEY
RH10 7RR

Drawing Title
PLANNING APPLICATION:
HARWOOD & BLAXLEY
ALTERATION PROPOSAL

Scale	1:100	Job No.	3276
Date	MARCH'23	Drawing No.	30
Drawn	KLS	Revision	A

Sherwood Architecture
Davey House, 31 St. Neots Road, Eaton Ford, St Neots, Cambs PE19 7BA
Tel: 01480 219019 • Fax: 01480 405017
Email: info@sherwoodarchitects.co.uk • Web: sherwoodarchitects.co.uk

Sherwood Architects Limited © Copyright. This drawing should not be reproduced in whole or in part without written permission.
DO NOT SCALE. All dimensions to be verified on site.