


SOUTH EAST ELEVATION
scale 1-100

NORTH EAST ELEVATION
scale 1-100


NORTH WEST ELEVATION
scale 1-100

SOUTH WEST ELEVATION
scale 1-100


SECTION
scale 1-100

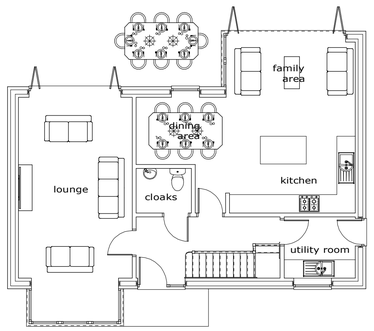


GROUND FLOOR PLAN
scale 1-100

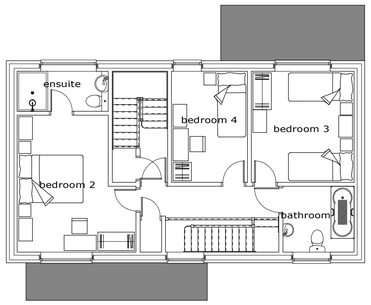

FIRST FLOOR PLAN
scale 1-100

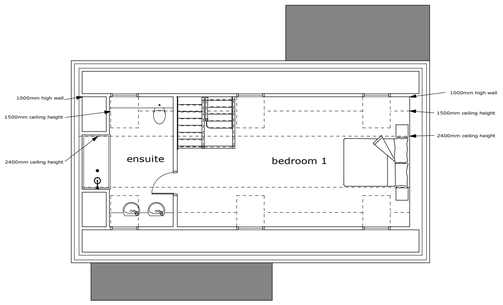


SECOND FLOOR PLAN
scale 1-100

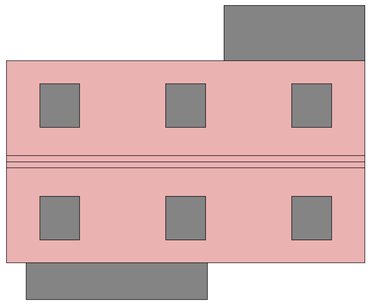


ROOF PLAN
scale 1-100




PLOT No 5
GARAGES

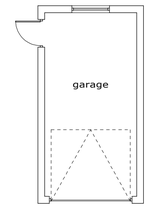

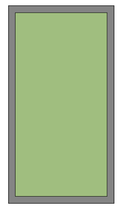

PLOT No 5

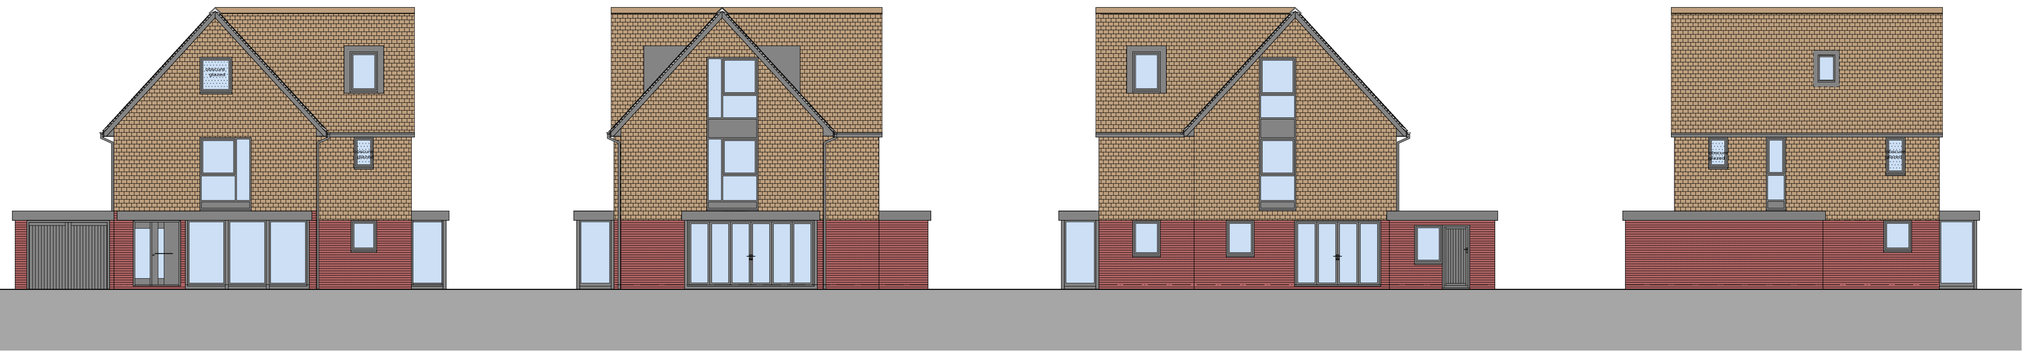


SOUTH EAST ELEVATION
scale 1-100


NORTH EAST ELEVATION
scale 1-100

NORTH WEST ELEVATION
scale 1-100


SOUTH WEST ELEVATION
scale 1-100

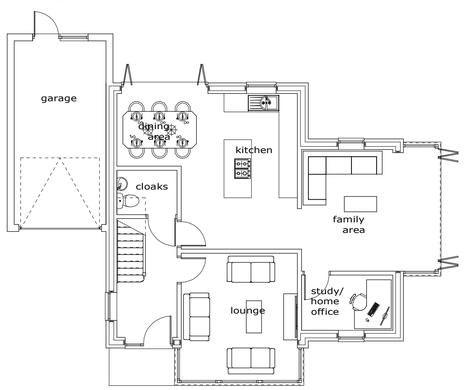


GROUND FLOOR PLAN
scale 1-100

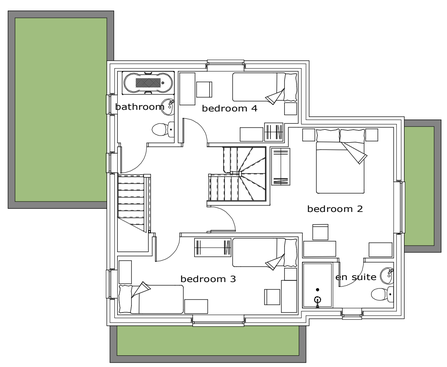

FIRST FLOOR PLAN
scale 1-100

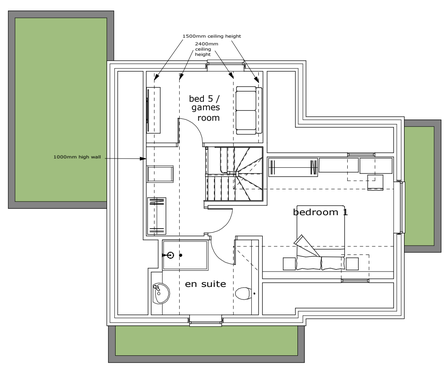

SECOND FLOOR PLAN
scale 1-100

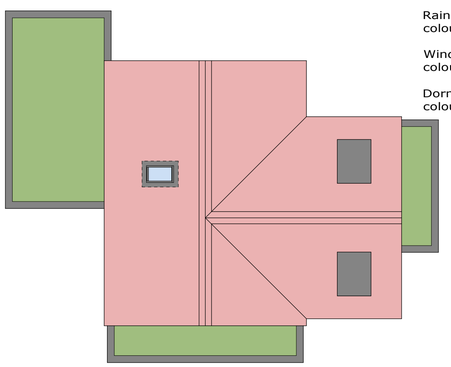

ROOF PLAN
scale 1-100

PLOT No 6

MATERIAL SCHEDULE:

PLOT No 5:
Walls:
Brickwork: Wienerberger Dewhurst Orange Multi
Horizontal Boarding: Cederal Lap Fibre Cement
colour - Cream White

Roof:
Plain tiles - Redland Plain Tiles
colour - Heather Brindle

Rainwater Goods: PVC-U
colour - Black

Windows & Doors: PVC-U
colour - Antracite Grey

Dormers: Zinc sheet
colour - Zinc

PLOT No 6:
Walls:
Brickwork: Wienerberger Charterhurst Red Multi
Vertical Tile hanging: Redland Plain TIles
colour - Heather Brindle

Roof:
Plain tiles - Redland Plain Tiles
colour - Heather Brindle

Rainwater Goods: PVC-U
colour - Black

Windows & Doors: PVC-U
colour - Antracite Grey

Dormers: Zinc sheet
colour - Zinc

Rev.	Date	Description
A	23/04/25	DESIGN DEVELOPMENT

Client: ST MARKS PROPERTIES LTD

Project: LAND AT
FOREST WAY, HARWOOD
& BLAXLEY
BALCOMBE ROAD
CRAWLEY
RH10 7RR

Drawing Title: PLANNING APPLICATION:
DWELLINGS PLOT No 5 & 6:
PLANS SECTION & ELEVATIONS

Scale	1:100	Job No.	3373
Date	AUG'24	Drawing No.	37
Drawn	KLS	Revision	A

0 1 2 3 4 5 6 7 8 9 10m

Sherwood ARCHITECTS
ARCHITECTS PROJECT MANAGEMENT PLANNING CONSULTANCY
Davey House, 31 St. Neots Road, Eaton Ford, St Neots, Cambs PE19 7BA
Tel: 01480 219019 • Fax: 01480 405017
Email: info@sherwoodarchitects.co.uk • Web: sherwoodarchitects.co.uk

Sherwood Architects Limited ©Copyright. This drawing should not be reproduced in whole or in part without written permission. DO NOT SCALE. All dimensions to be verified on site.