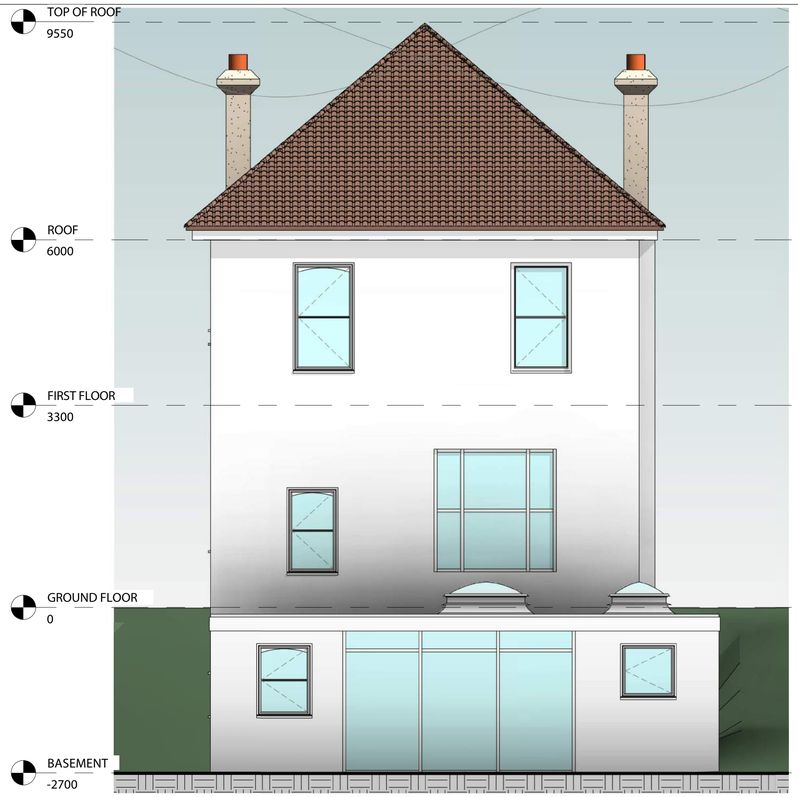

1 EXISTING SOUTH-EAST ELEVATION
1 : 50

2 EXISTING NORTH-WEST ELEVATION
1 : 50

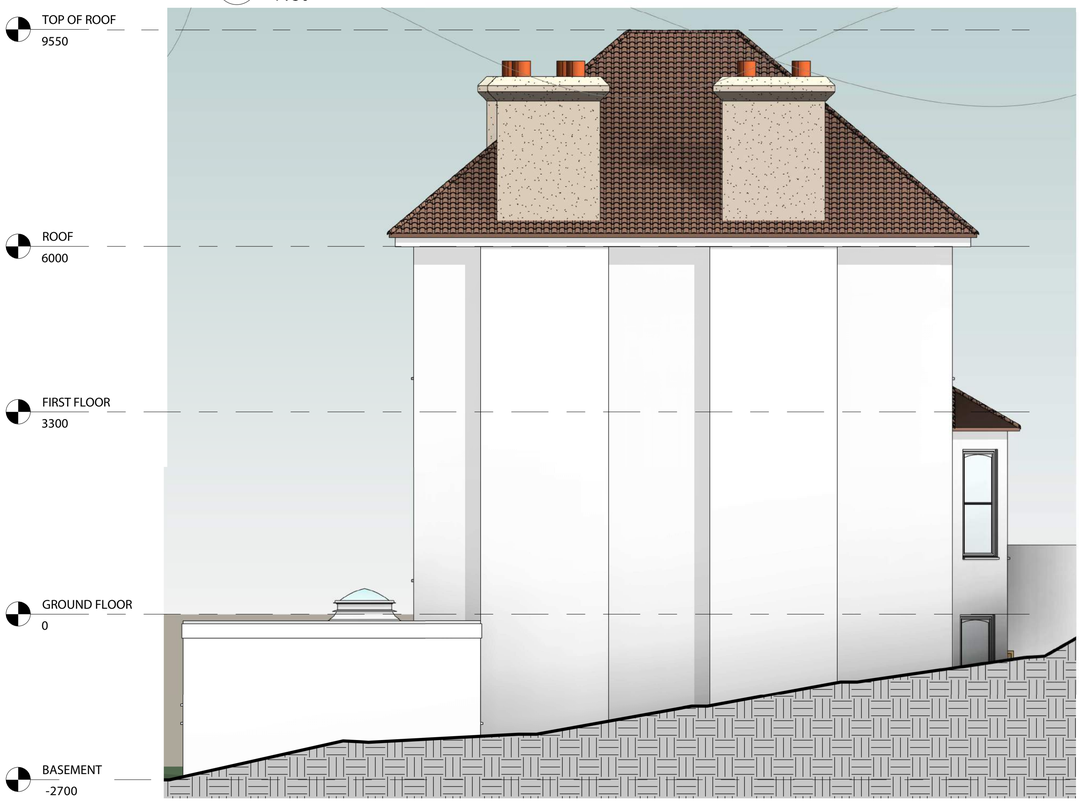

3 EXISTING NORTH-EAST ELEVATION
1 : 50

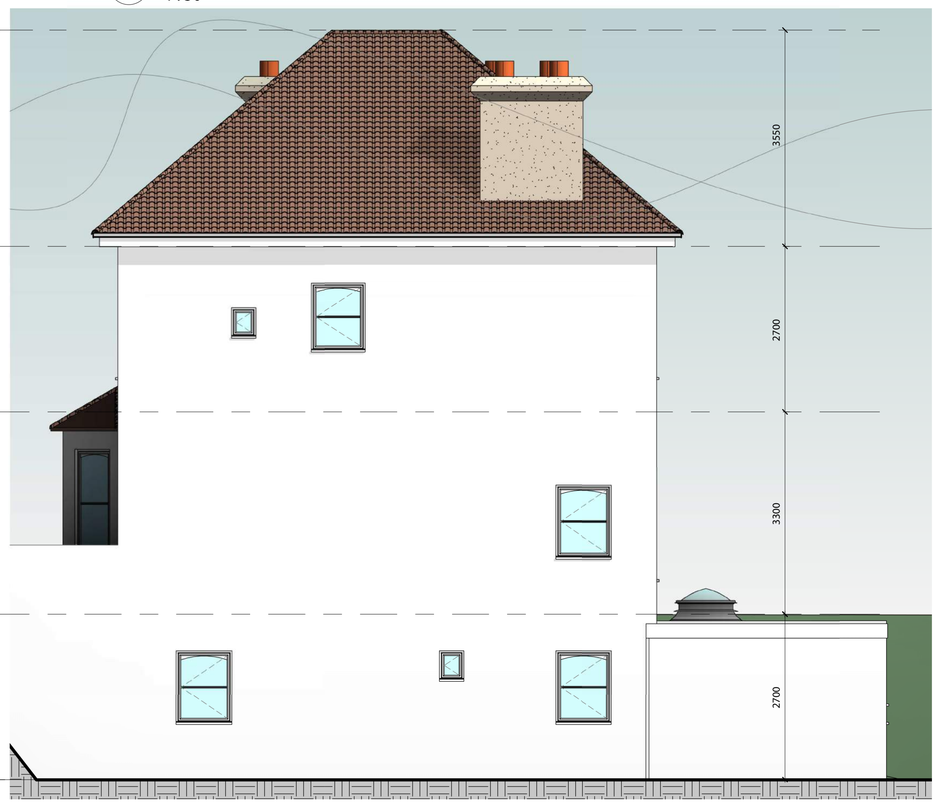

4 EXISTING SOUTH-WEST ELEVATION
1 : 50

This drawings was prouced using CAD and on no account should be amended by hand.

All dimensions shown are for reference and should be checked on site prior to commencement of work.

0m 1m 2m 3m 4m 5m

VISUAL SCALE 1:50 @A1

Rev	Description	Date

CODE	SUITABILITY DESCRIPTION
STATUS	PURPOSE OF ISSUE

Planner & Architects
Professional Planning & Architectural Services
plannersandarchitects@gmail.com

PROJECT
15 Madeline Road

TITLE
EXITING ELEVATIONS

CLIENT

DRAWN BY	CHECKED BY	DATE
RS	JA	16/10/20

SCALE (@A1)	PROJECT NUMBER
1:50	-

DRAWINGS NUMBER	REV
A003	

16/10/2020 21:10:38