NOTES:
Do not scale.
Contractor must verify all dimensions on site before commencing any work or preparing shop drawings which must be approved by the Architect before manufacture.
Any extra entailed in work shown on this drawing must be claimed and approved before proceeding.

CHECKED	

© – COPYRIGHT
REPRODUCTION OF THE WHOLE OR PART OF THE DOCUMENT CONSTITUTES AN INFRINGEMENT OF COPYRIGHT. THE INFORMATION, IDEAS AND CONCEPTS CONTAINED IN THIS DOCUMENT IS/ARE CONFIDENTIAL. THE RECIPIENT(S) OF THIS DOCUMENT IS/ARE PROHIBITED FROM DISCLOSING SUCH INFORMATION, IDEAS AND CONCEPTS TO ANY PERSON WITHOUT PRIOR WRITTEN CONSENT OF THE COPYRIGHT HOLDER.

REV	DATE	DESCRIPTION

3 Roof Plan
SCALE 1:100

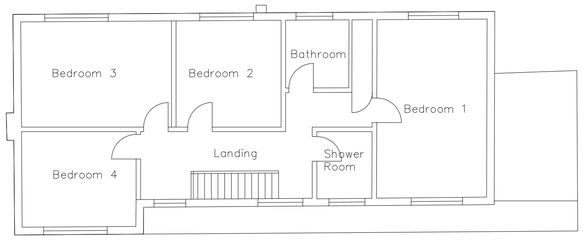

2 First Flor Plan
SCALE 1:100

5 Location Plan
SCALE 1:1250

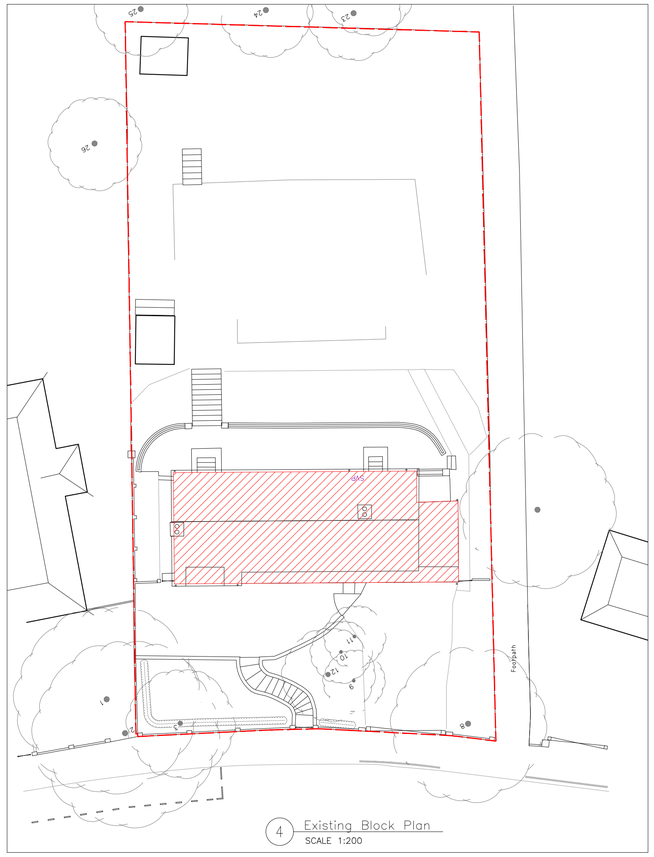

4 Existing Block Plan
SCALE 1:200

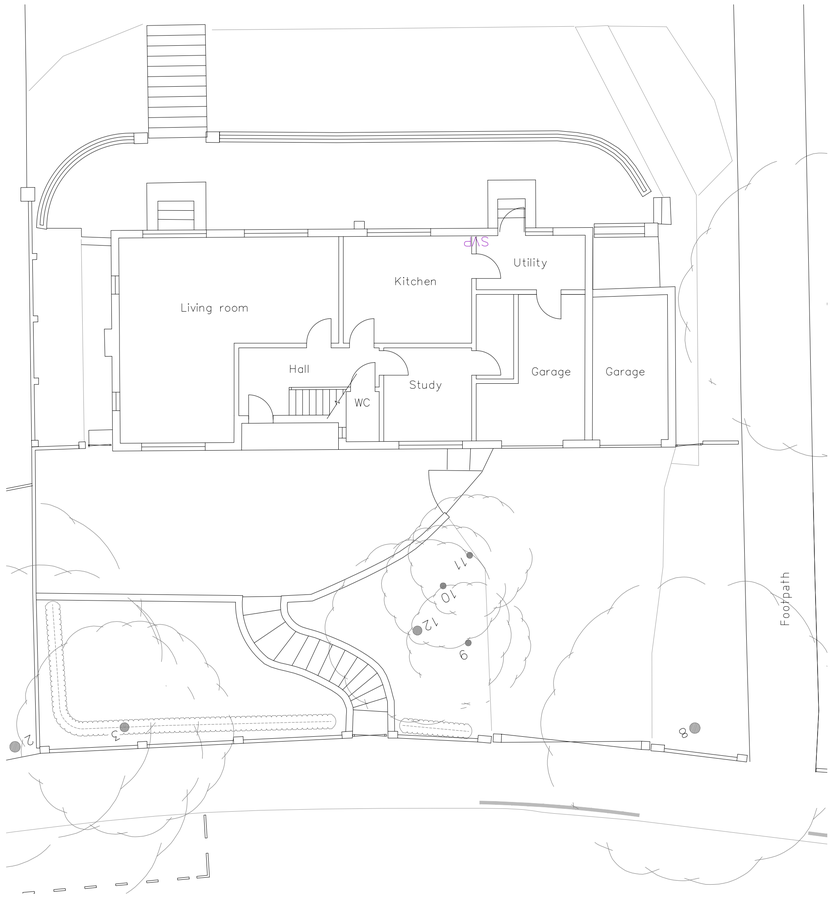

1 Ground Flor Plan (in context)
SCALE 1:100

0 5m 10m
1:100

TYPOLOGY Architects
60a Copers Cope Road
Beckenham
BR3 1RJ
07776 196 050
www.typology-architects.net

drawing title
Existing Plans
Block Plan &
OS SIte Plan

project
Palatium Properties
13a Russell Hill
Purley
CR8 2JB

scale	1:100 and noted scales @ A1
drawn	GO
date	June 2023
job no.	
drawing status	Planning
drawing number	2395_EX_100
rev	-