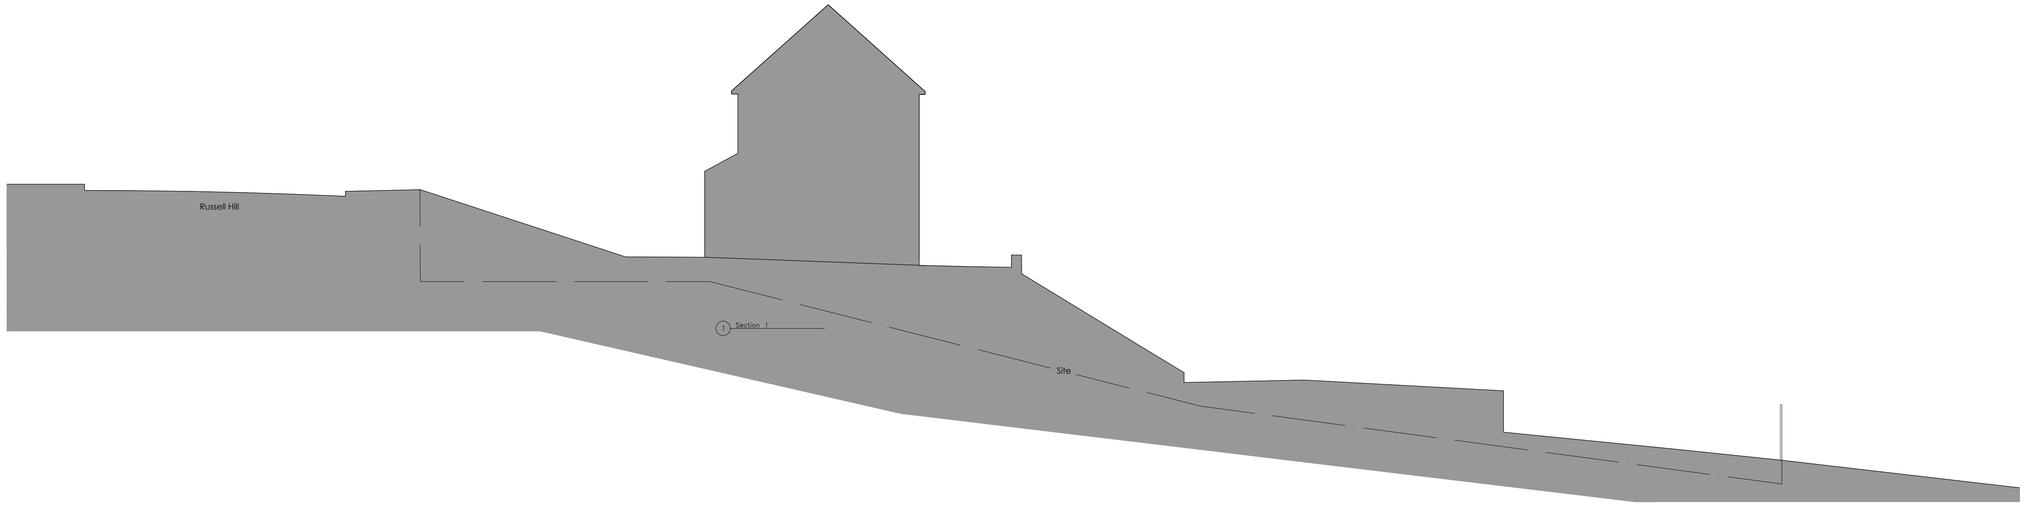

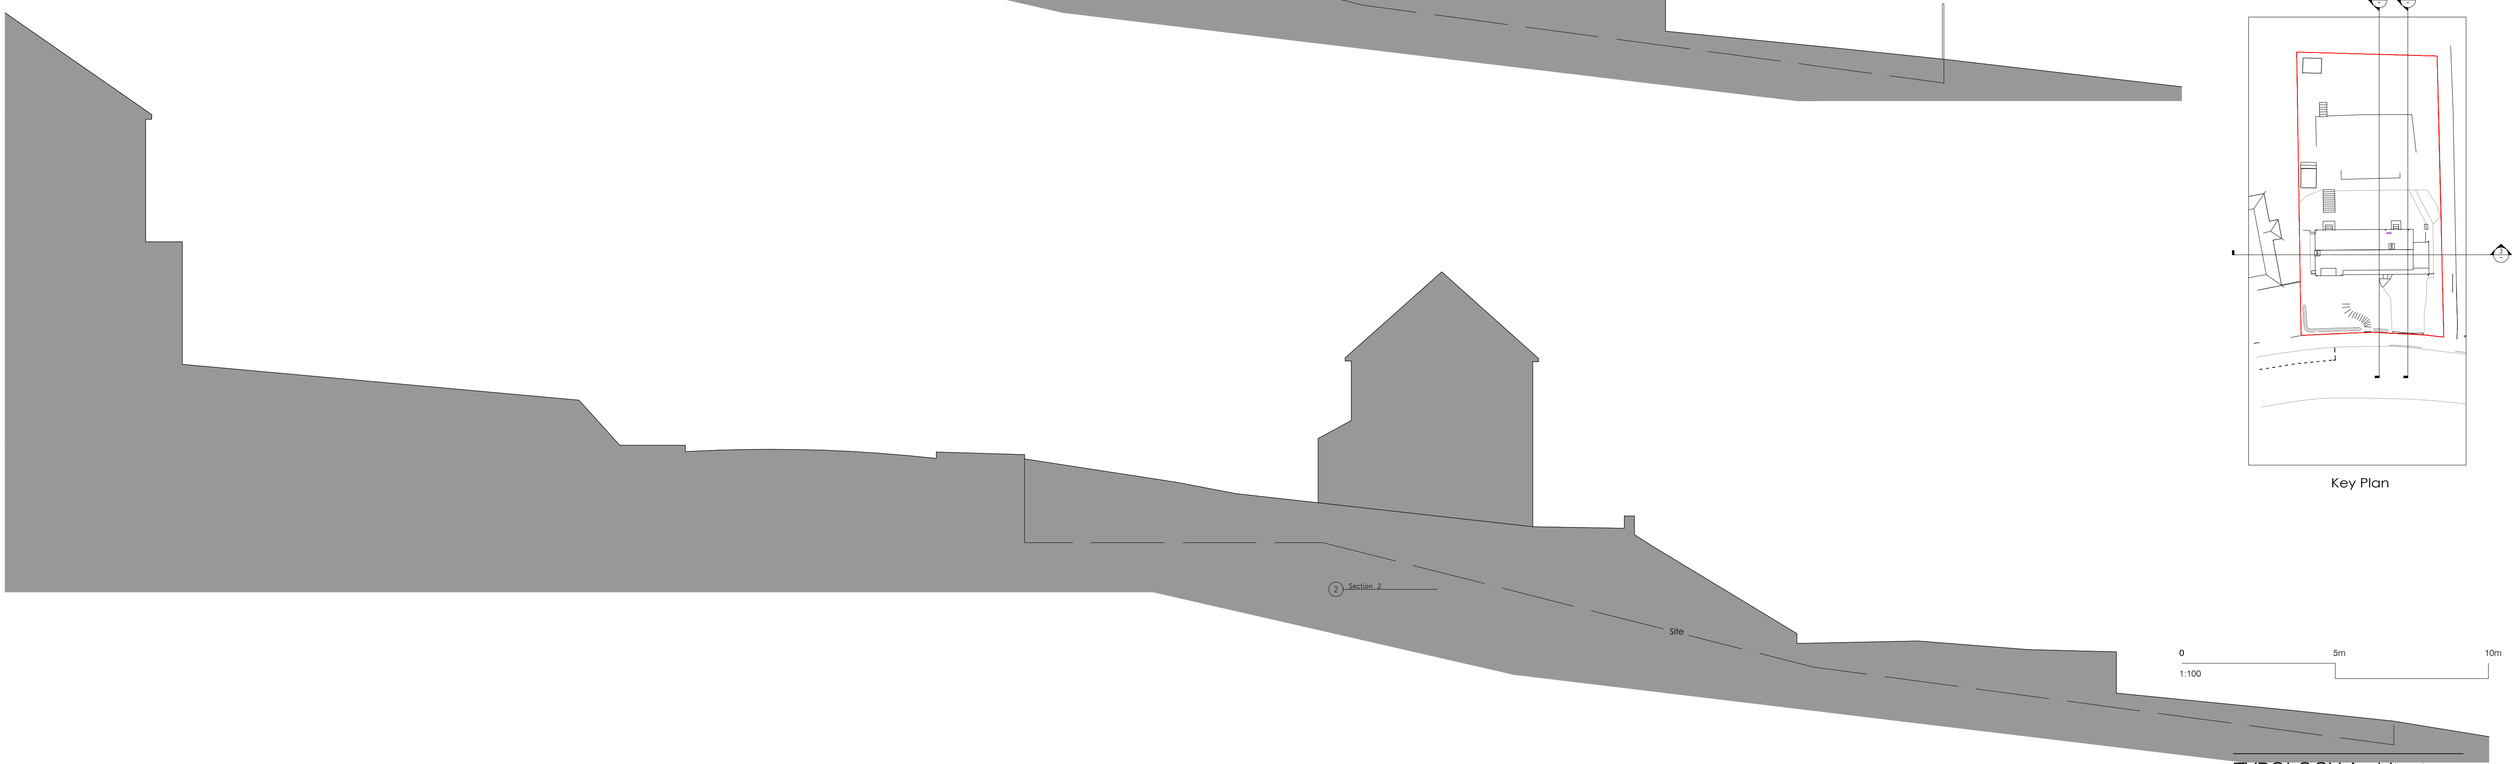

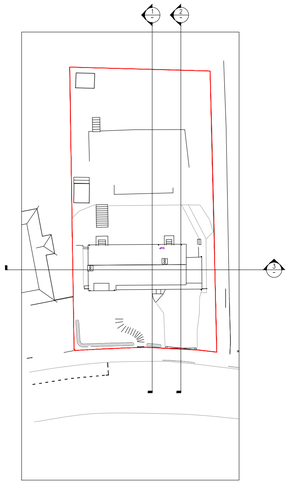

Key Plan

0 5m 10m
1:100

NOTES:
Do not scale.
Contractor must verify all dimensions on site before commencing any work or preparing shop drawings which must be approved by the Architect before manufacture.
Any extra entailed in work shown on this drawing must be claimed and approved before proceeding.

CHECKED	

© - COPYRIGHT
REPRODUCTION OF THE WHOLE OR PART OF THE DOCUMENT CONSTITUTES AN INFRINGEMENT OF COPYRIGHT. THE INFORMATION, IDEAS AND CONCEPTS CONTAINED IN THIS DOCUMENT IS/ARE CONFIDENTIAL. THE RECIPIENT(S) OF THIS DOCUMENT IS/ARE PROHIBITED FROM DISCLOSING SUCH INFORMATION, IDEAS AND CONCEPTS TO ANY PERSON WITHOUT PRIOR WRITTEN CONSENT OF THE COPYRIGHT HOLDER.

REV	DATE	DESCRIPTION

TYPOLOGY Architects
60a Copers Cope Road
Beckenham
BR3 1RJ
07776 196 050
www.typology-architects.net

drawing title
Existing Sections

project
Palatium Properties
13a Russell Hill
Purley
CR8 2JB

scale 1:100 @ A1
drawn GO
date June 2020
job no.
drawing status Planning
drawing number 2395_EX_200
rev -