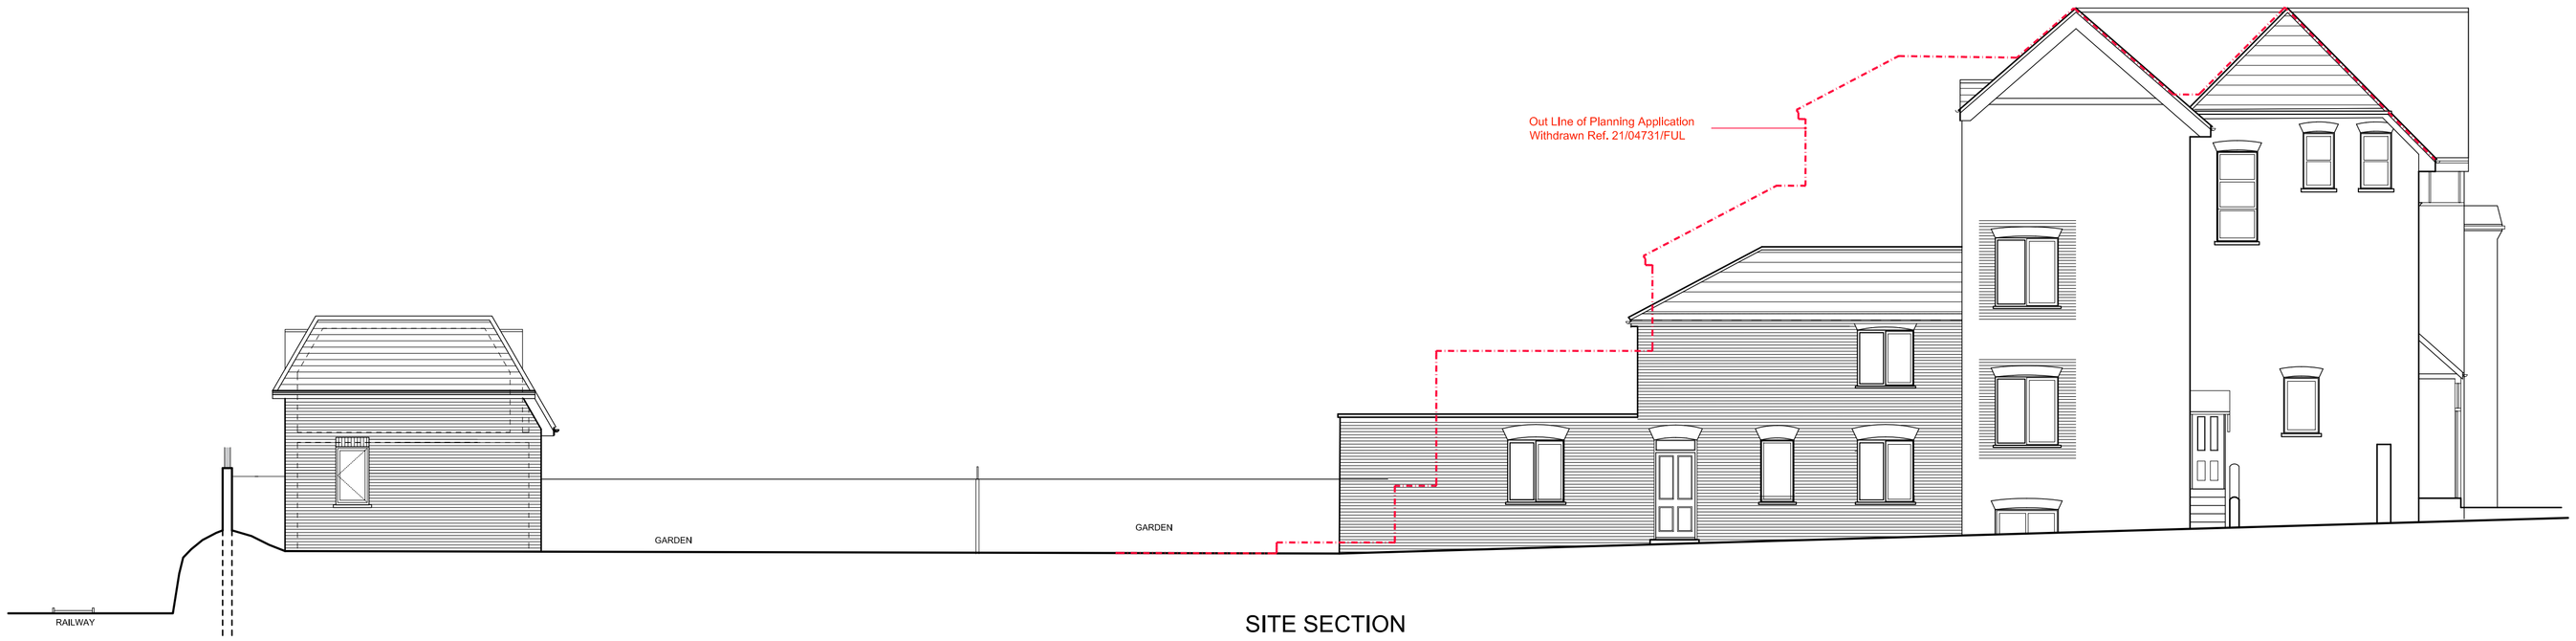

SITE SECTION

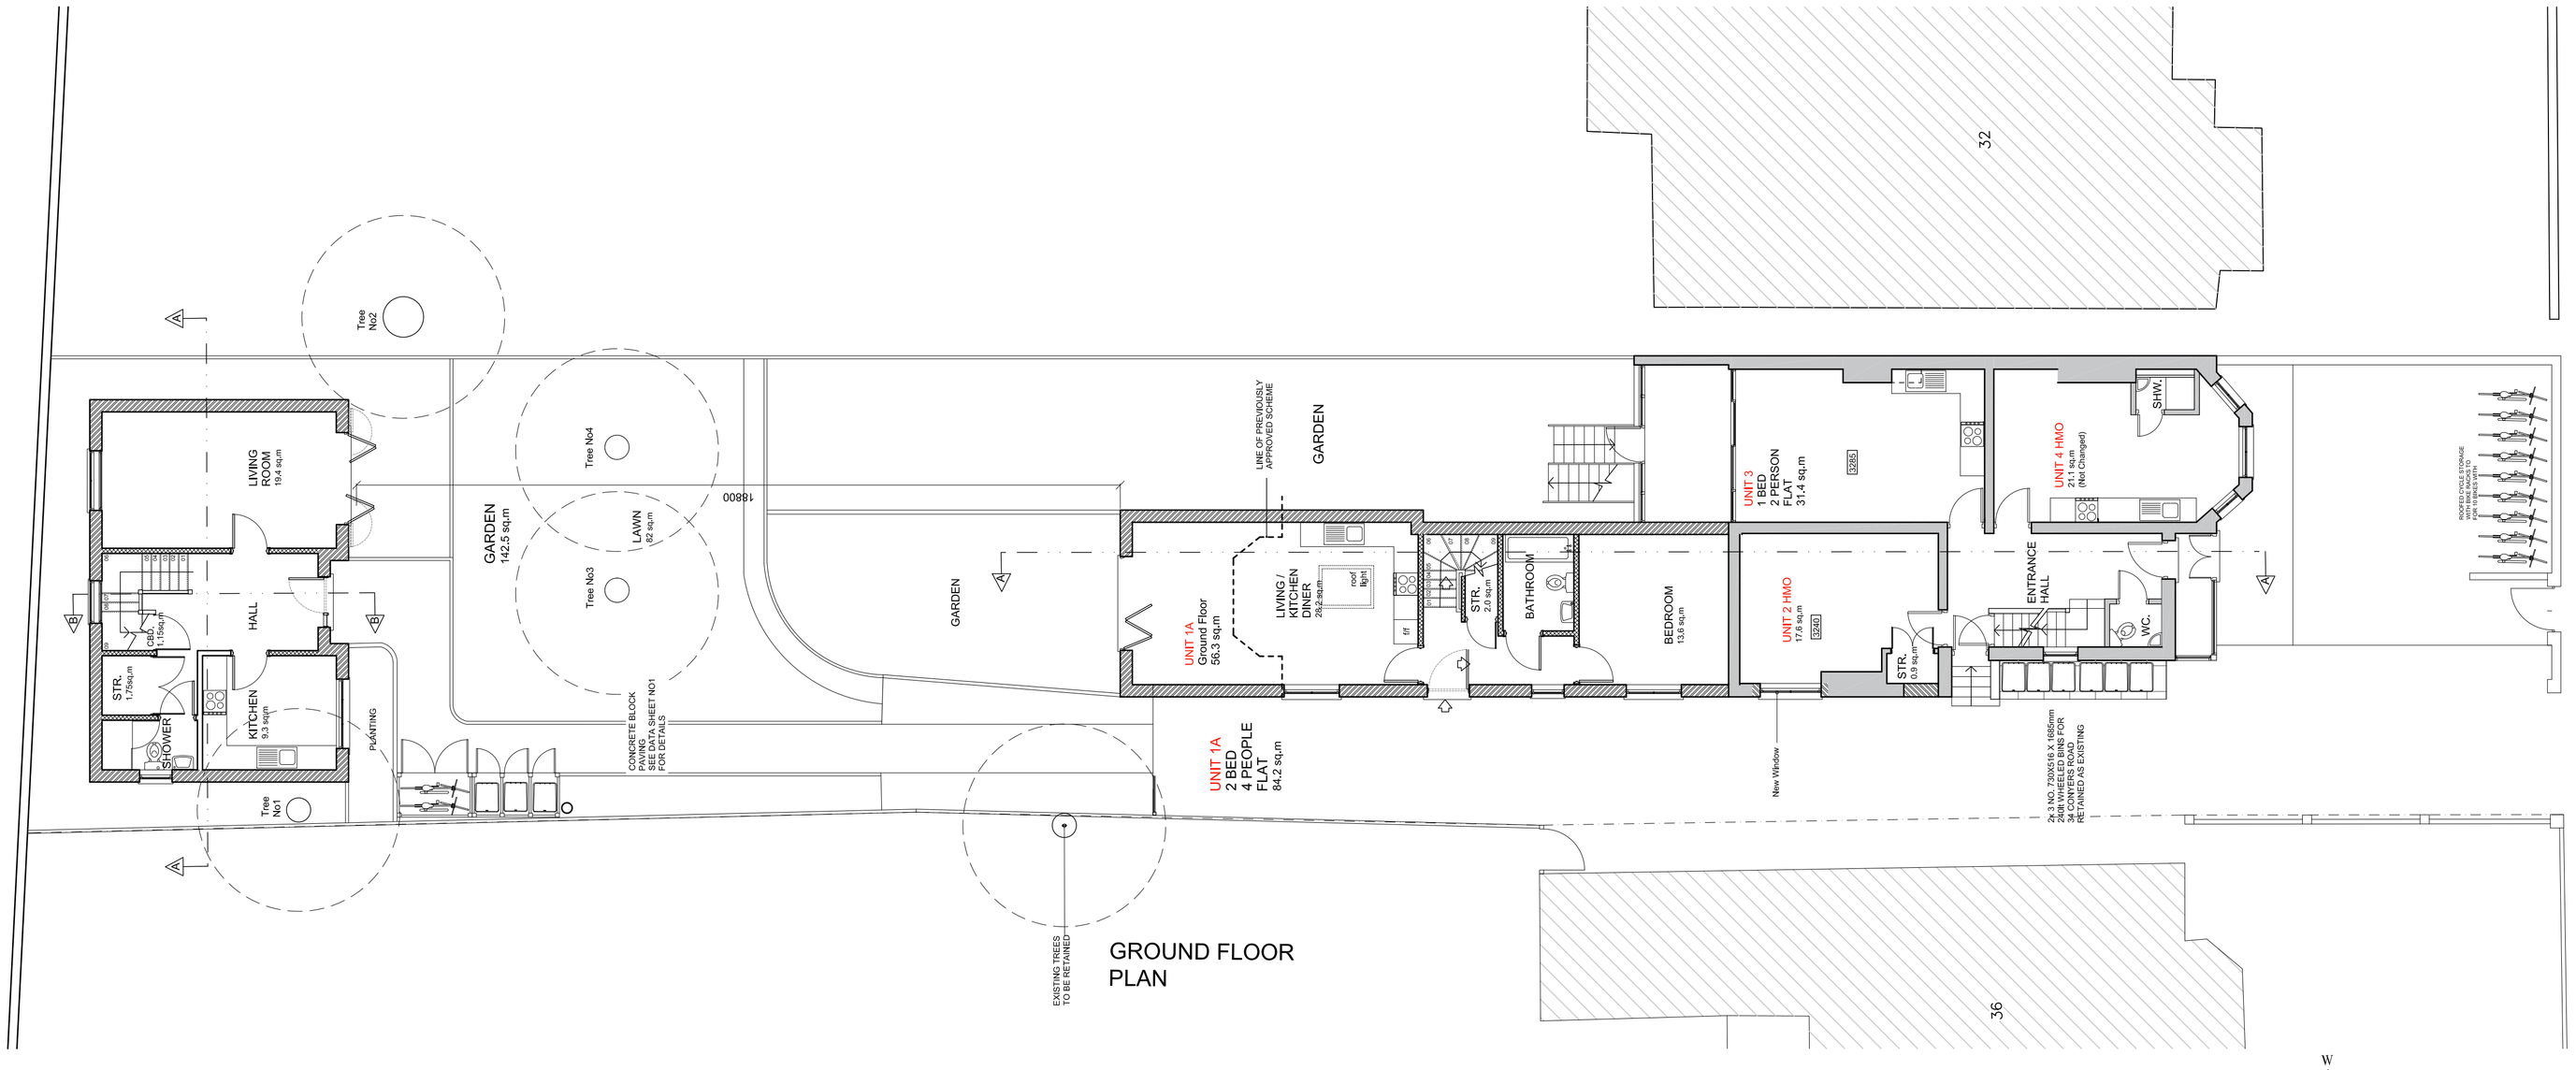

GROUND FLOOR PLAN

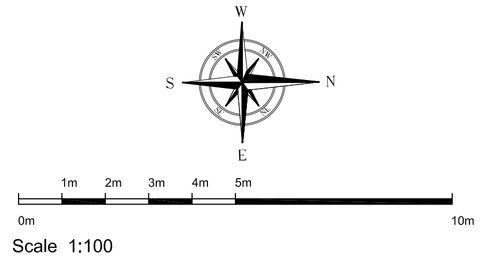

Scale 1:100

Rev. Second Floor Extension Removed. 13.03.23 mc

RUSSELL ASSOCIATES
A R C H I T E C T S
ARCHITECTURE : INTERIOR : PLANNING
86 BLACKHEATH ROAD, GREENWICH LONDON SE10 8DA
Tel : 0208 3200990 Email : info@russellassociates.co.uk

PROPOSED
CONTEXT with
APPROVED SCHEME

34 CONYER'S ROAD
STREATHAM
LONDON SW16 6LT

Page Size : A1	Dwg. No:	
Scale : 1:100		
Date : 12.09.22		
Drawn By : mc		1356/34A
Check By :		