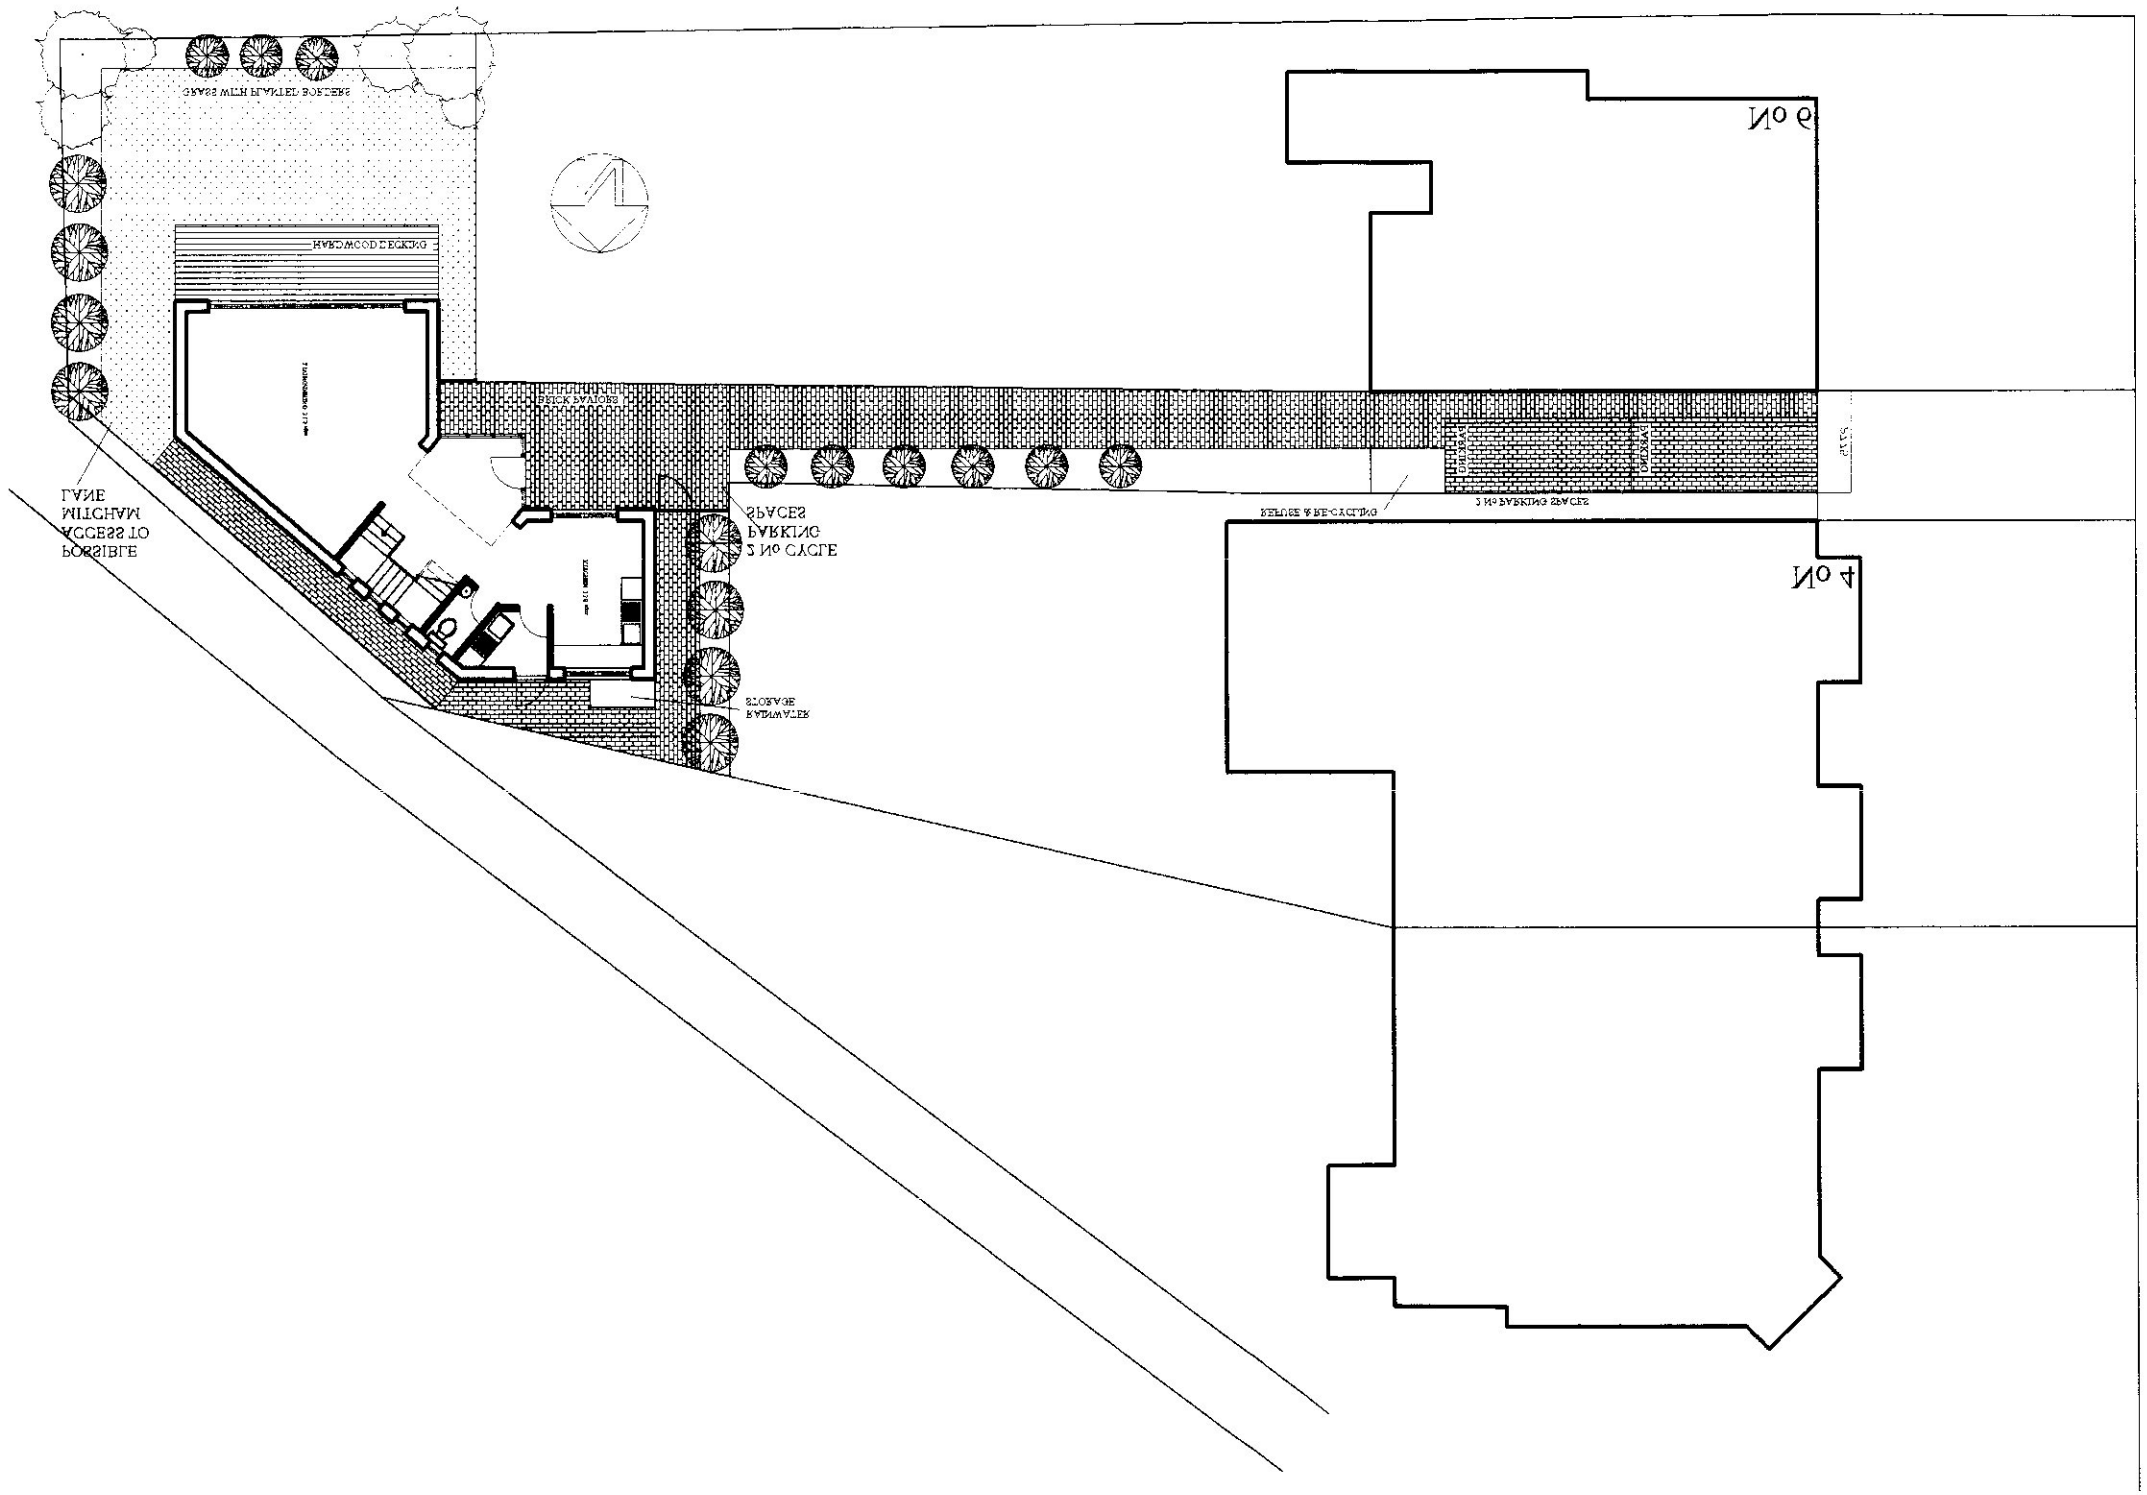

© PAUL BLOUNT & ASSOCIATES

NOTES:

FROM LPA:
DISCREPANCIES TO THE ARCHITECT
REPORT ALL ERRORS AND
DO NOT SCALE OFF THIS DRAWING

COPY 2.005A

PAUL BLOUNT & ASSOCIATES
11 INDEPENDENCE HOUSE
2 CHARLES WAY LONDON SW18 3EX
0208 870 8020
email: blountplanning@hotmail.com

SCALE 1:500	DATE OCT 01	DRAWN BB

SITE PLAN
PROPOSED

DRAWING TITLE

44 COVERS ROAD
LONDON SW19 6LL

REV	DATE	BY	
A	DEC 01	BB	CARPE PARKING ADDED

REVISION NOTES

DATE

RECEIVED
11 DEC 2001
L.B LAMBETH
TOWN PLANNING