


ACCESS ROAD NORTH SIDE STREET SCENE
scale 1-100

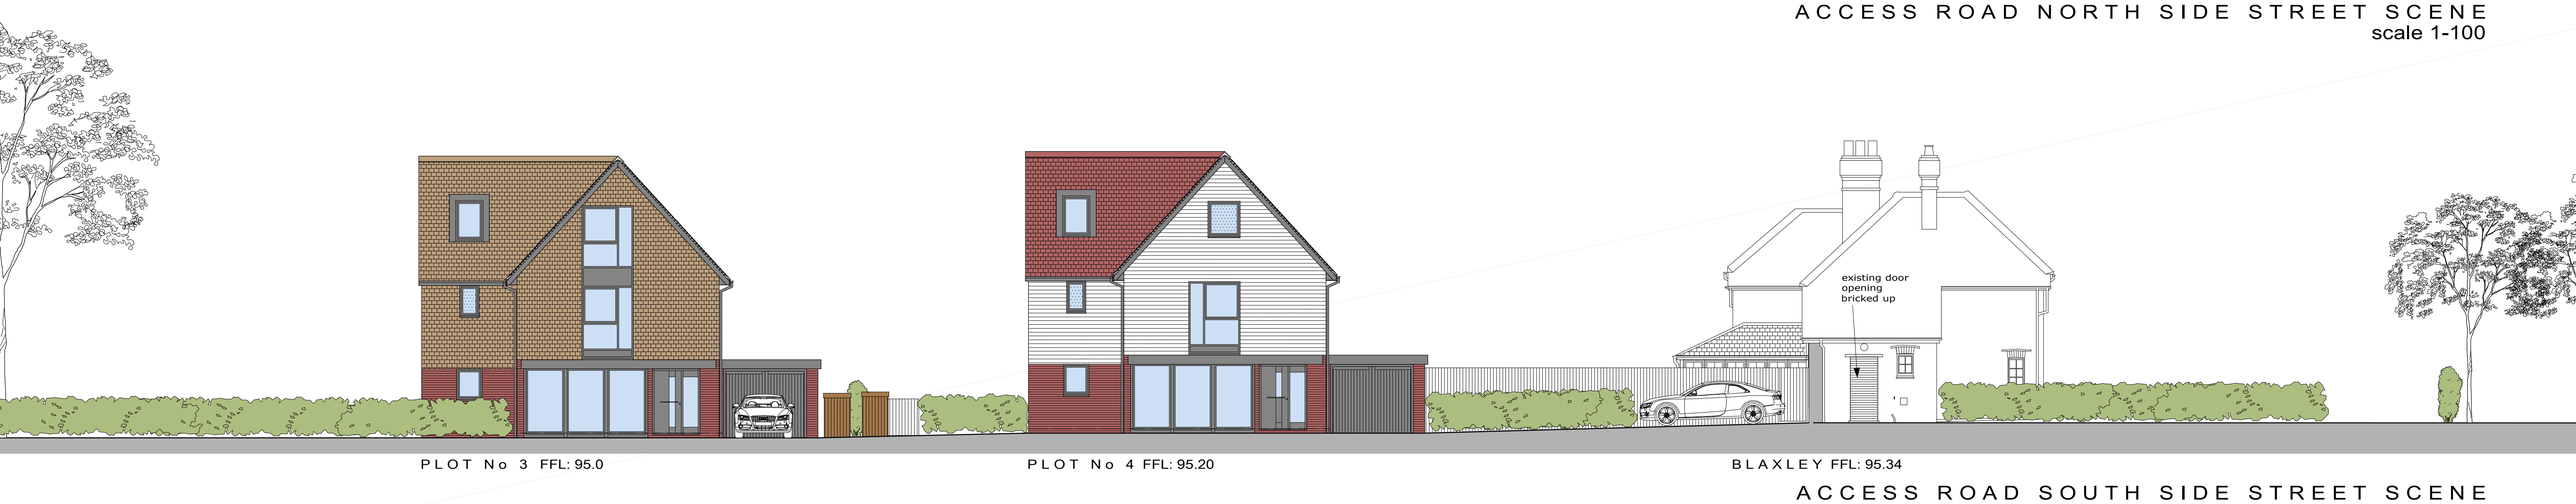

ACCESS ROAD SOUTH SIDE STREET SCENE
scale 1-100



SITE CROSS SECTION PLOT No 2 & 3
scale 1-100



SITE CROSS SECTION PLOT No 1 & 4
scale 1-100



SITE CROSS SECTION KEY

0 1 2 3 4 5 6 7 8 9 10m

Rev.	Date	Description

Client: ST MARKS PROPERTIES LTD

Project: LAND AT HARWOOD & BLAXLEY BALCOMBE ROAD CRAWLEY RH10 7RR

Drawing Title: PLANNING APPLICATION: ACCESS ROAD STREET SCENE & SITE CROSS SECTIONAL ELEVATIONS

Scale	1:100	Job No.	3276
Date	APRIL'25	Drawing No.	38
Drawn	KLS	Revision	-

Sherwood ARCHITECTS
Davey House, 31 St. Neots Road, Eaton Ford, St Neots, Cambs PE19 7BA
Tel: 01480 219019 • Fax: 01480 405017
Email: info@sherwoodarchitects.co.uk • Web: sherwoodarchitects.co.uk

Sherwood Architects Limited © Copyright. This drawing should not be reproduced in whole or in part without written permission. DO NOT SCALE. All dimensions to be verified on site.