


FOREST WAY FFL: 96.61 | PLOT No 5 FFL: 96.60 | PLOT No 6 FFL: 96.70

ACCESS ROAD NORTH SIDE STREET SCENE
scale 1-100




PLOT No 7 FFL: 96.00 | PLOT No 8 FFL: 95.60

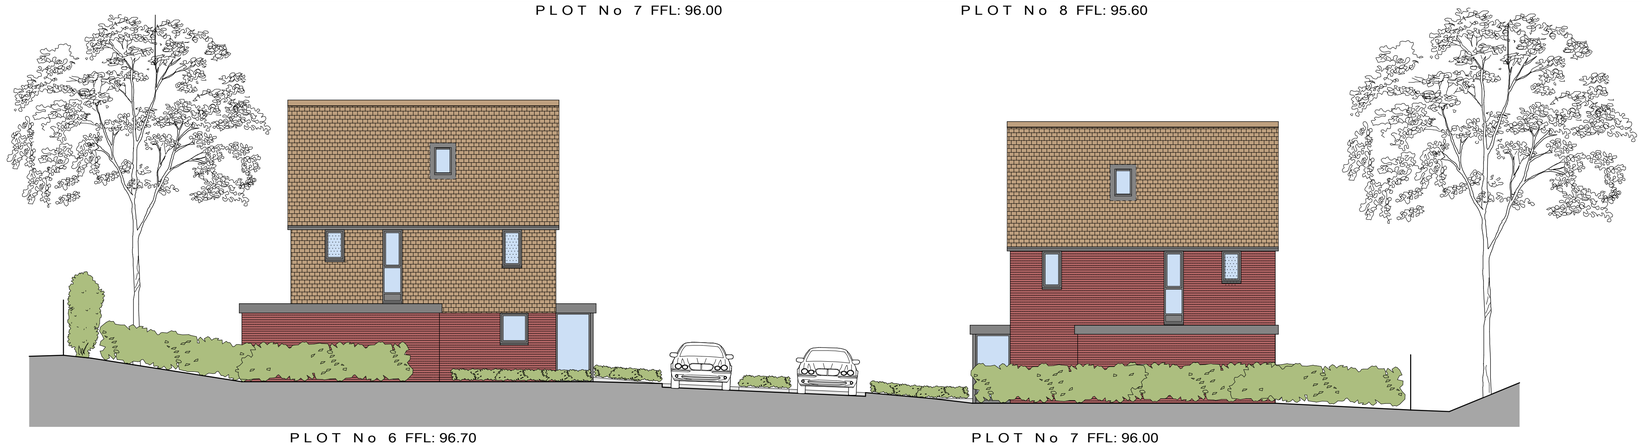

PLOT No 6 FFL: 96.70 | PLOT No 7 FFL: 96.00


SITE CROSS SECTION PLOT No 6 & 7
scale 1-100

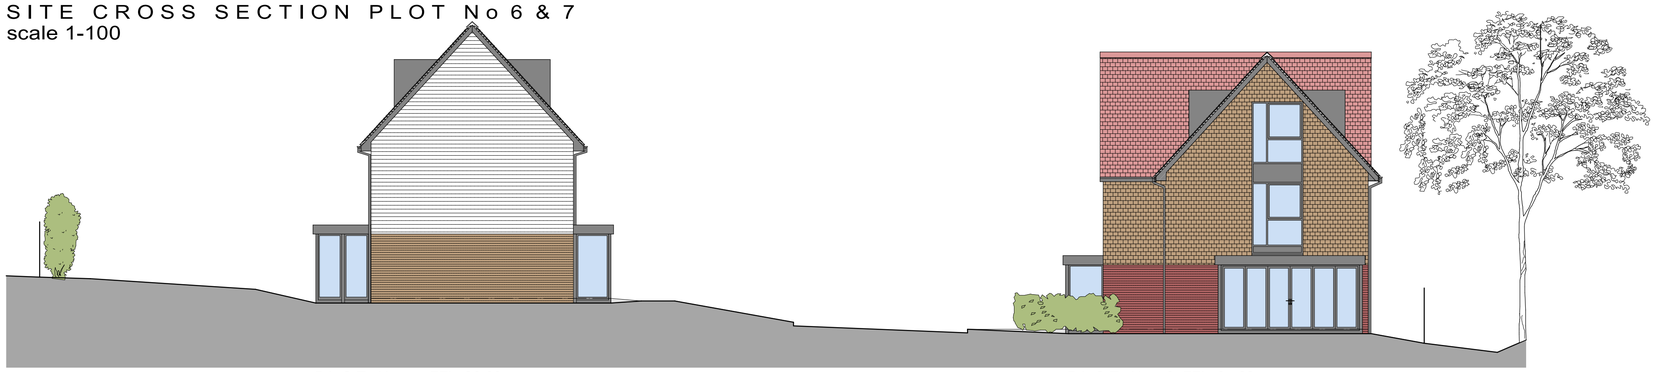

PLOT No 5 FFL: 96.60 | PLOT No 8 FFL: 95.60

SITE CROSS SECTION PLOT No 5 & 8
scale 1-100

ACCESS ROAD SOUTH SIDE STREET SCENE
scale 1-100

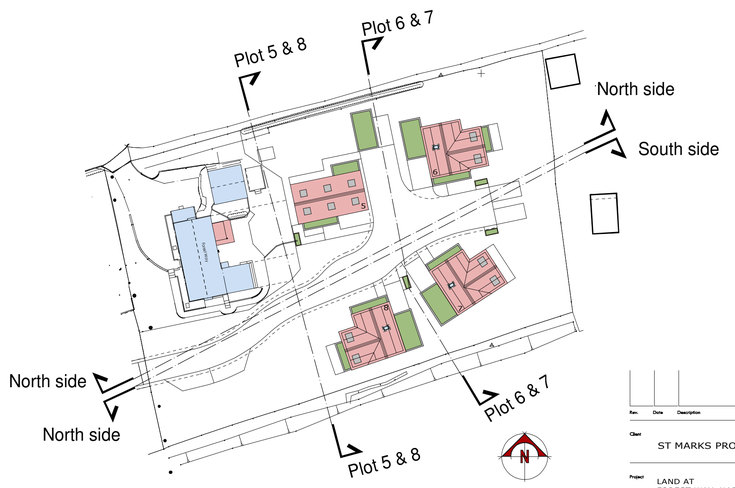

SITE CROSS SECTION KEY

0 1 2 3 4 5 6 7 8 9 10m

Rev.	Date	Description

Client: ST MARKS PROPERTIES LTD

Project: LAND AT
FOREST WAY, HARWOOD
& BLAXLEY
BALCOMBE ROAD
CRAWLEY
RH10 7RR

Drawing Title: PLANNING APPLICATION:
ACCESS ROAD STREET SCENE &
SITE CROSS SECTIONAL ELEVATIONS

Scale	1:100	Job No.	3373
Date	APRIL'25	Drawing No.	40
Drawn	KLS	Revision	=

Sherwood ARCHITECTS
Davey House, 31 St. Neots Road, Eaton Ford, St Neots, Cambs PE19 7BA
Tel. 01480 219019 • Fax. 01480 405017
Email: info@sherwoodarchitects.co.uk • Web: sherwoodarchitects.co.uk

Sherwood Architects Limited ©Copyright. This drawing should not be reproduced in whole or in part without written permission. DO NOT SCALE. All dimensions to be verified on site.