
TOPOGRAPHICAL SURVEY
scale 1:500

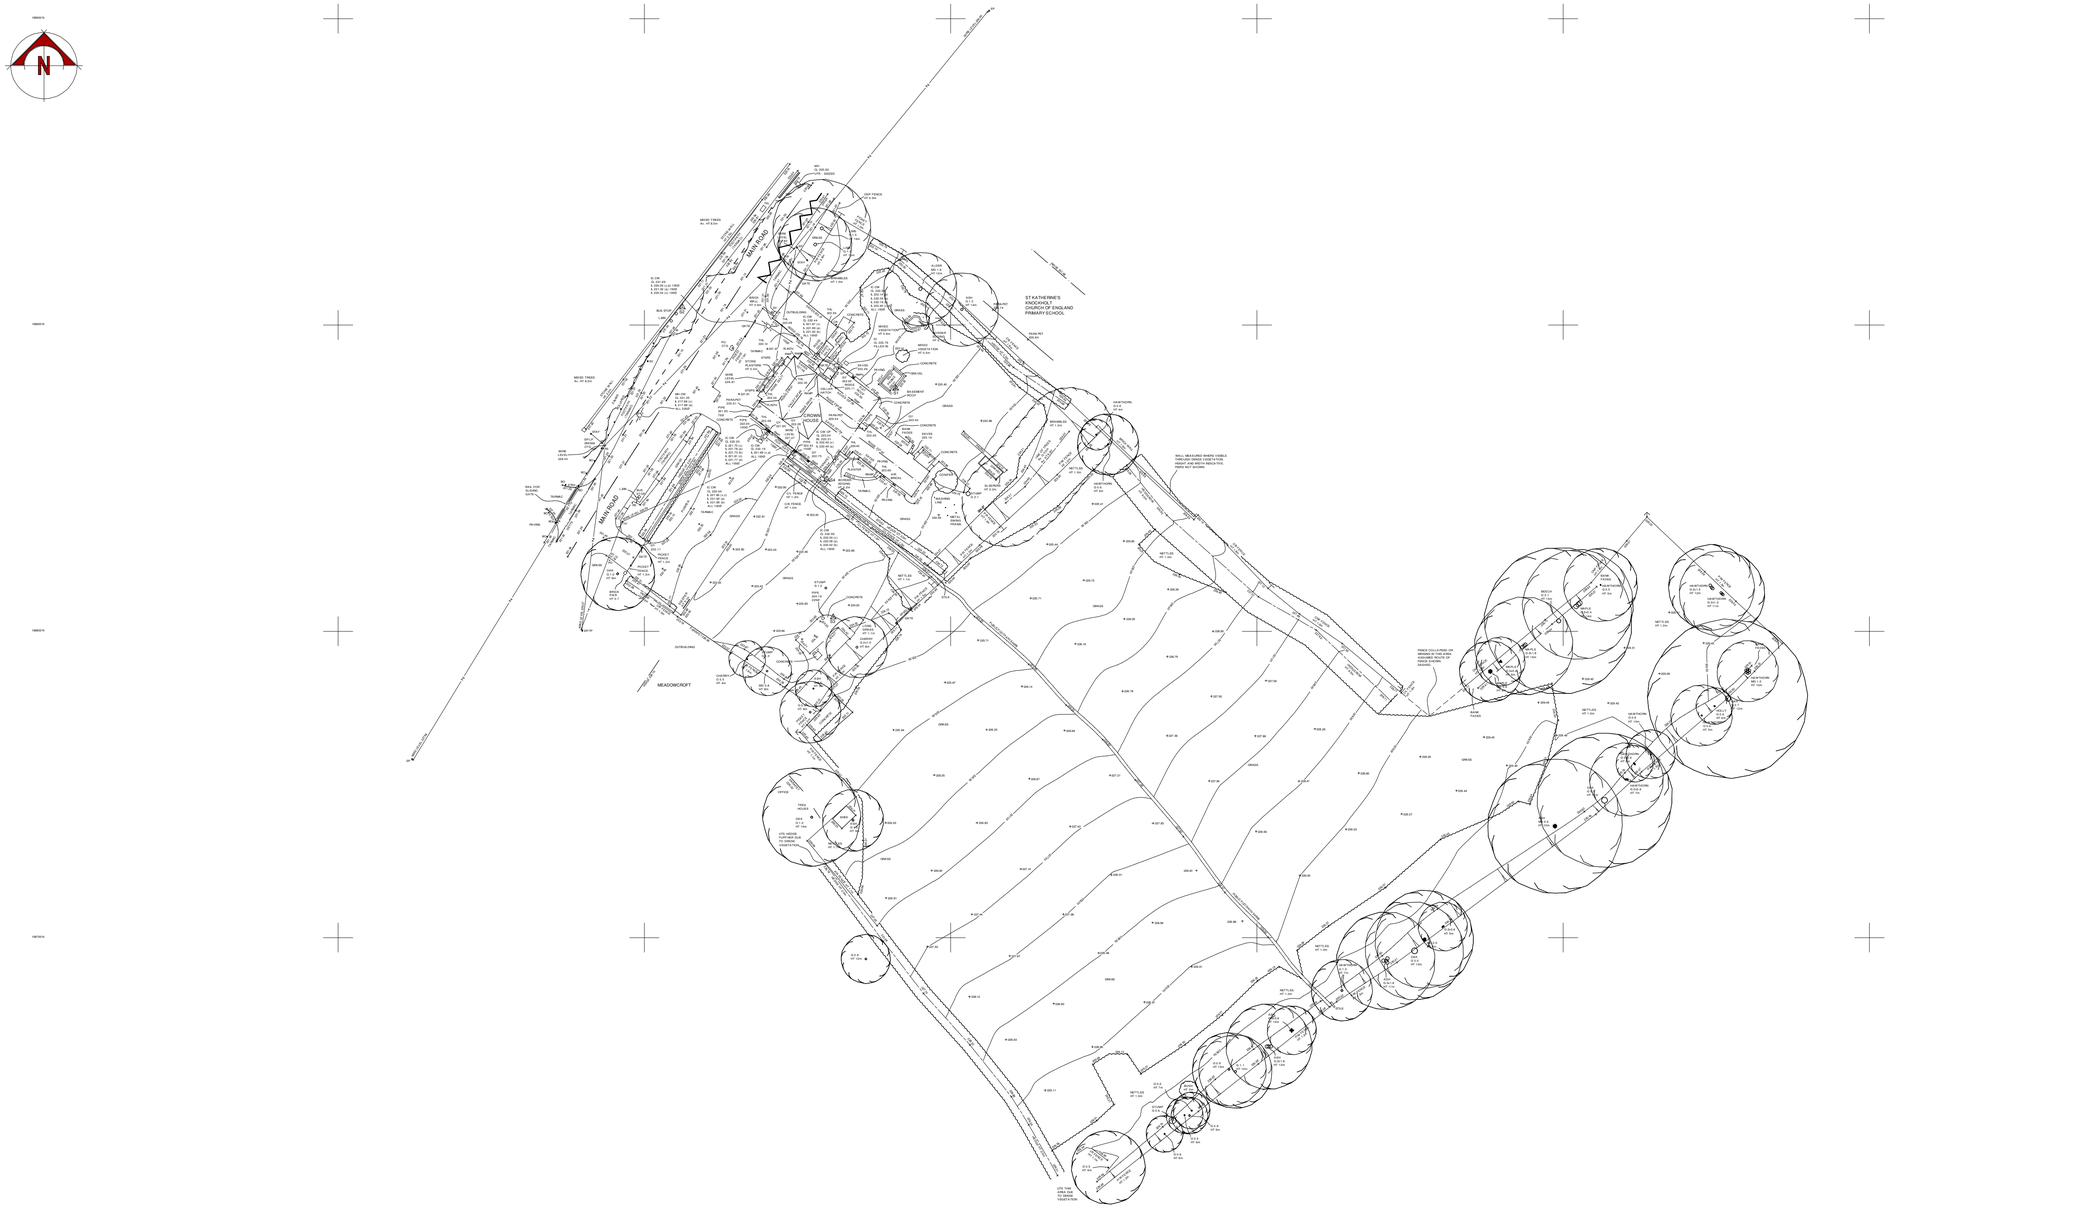

Rev.	Date	Description

Client
ST MARKS PROPERTIES (XVIII) Ltd

Project name
RESIDENTIAL REDEVELOPMENT
CROWN HOUSE
MAIN ROAD
KNOCKHOLT
TN14 7LS

Drawing Title
TOPOGRAPHICAL SURVEY

Scale	1:500 @ A1 size	Job No.	3453
Date	JULY'25	Drawing No.	21
Drawn	KLS	Revision	*

Sherwood Architects
ARCHITECTS · PROJECT MANAGERS · DEVELOPMENT CONSULTANTS
Davey House, 31 St. Neots Road, Eaton Ford, St Neots, Cambs PE19 7BA
Tel: 01480 219019 • Fax: 01480 405017
Email: info@sherwoodarchitects.co.uk • Web: sherwoodarchitects.co.uk

Sherwood Architects Limited ©Copyright. This drawing should not be reproduced in whole or in part without written permission DO NOT SCALE. All dimensions to be verified on site.